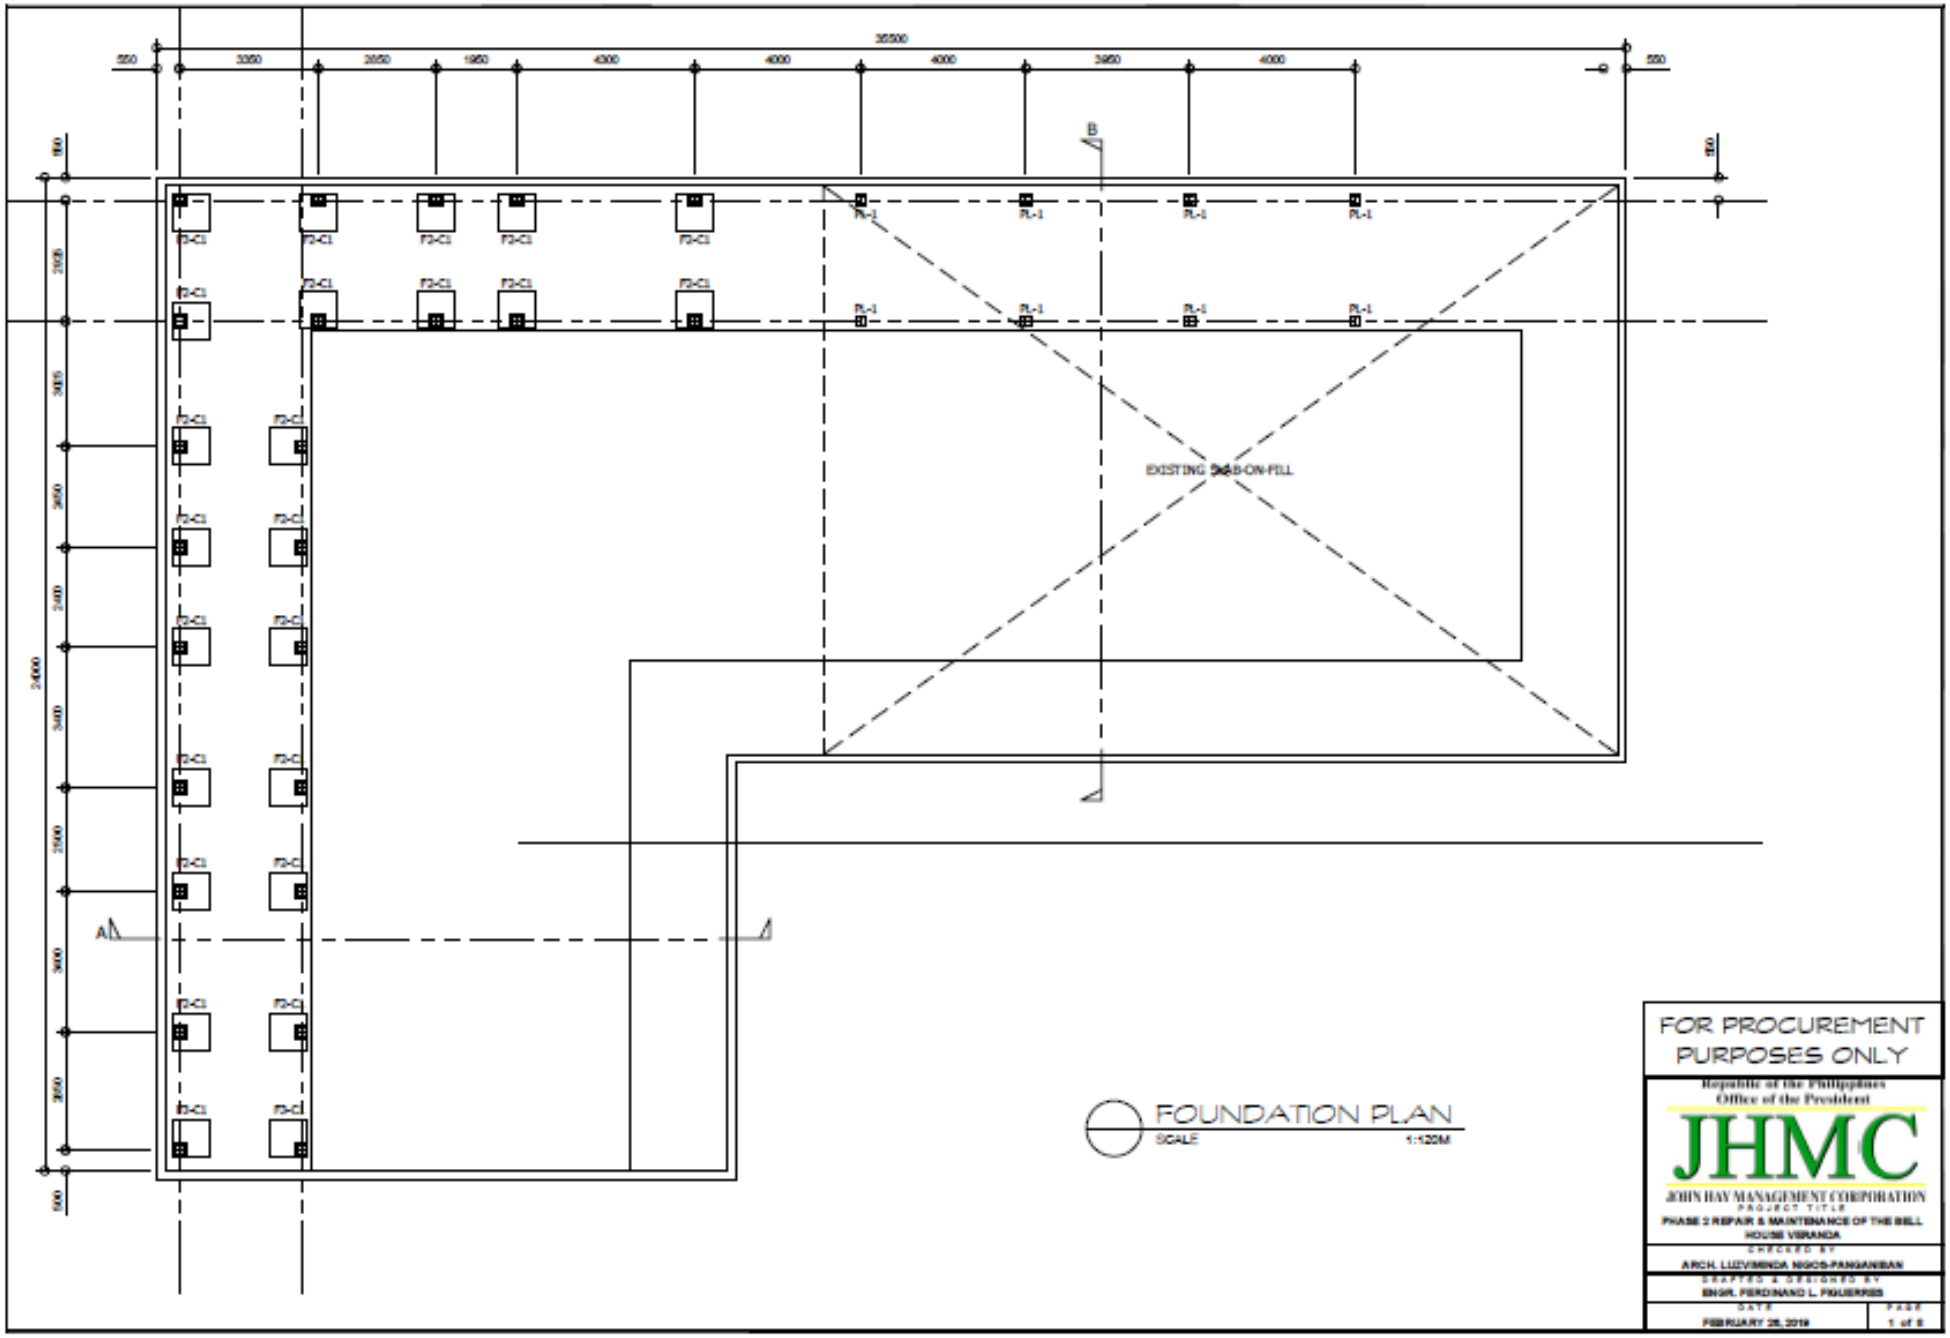

FOUNDATION PLAN
SCALE 1:120M

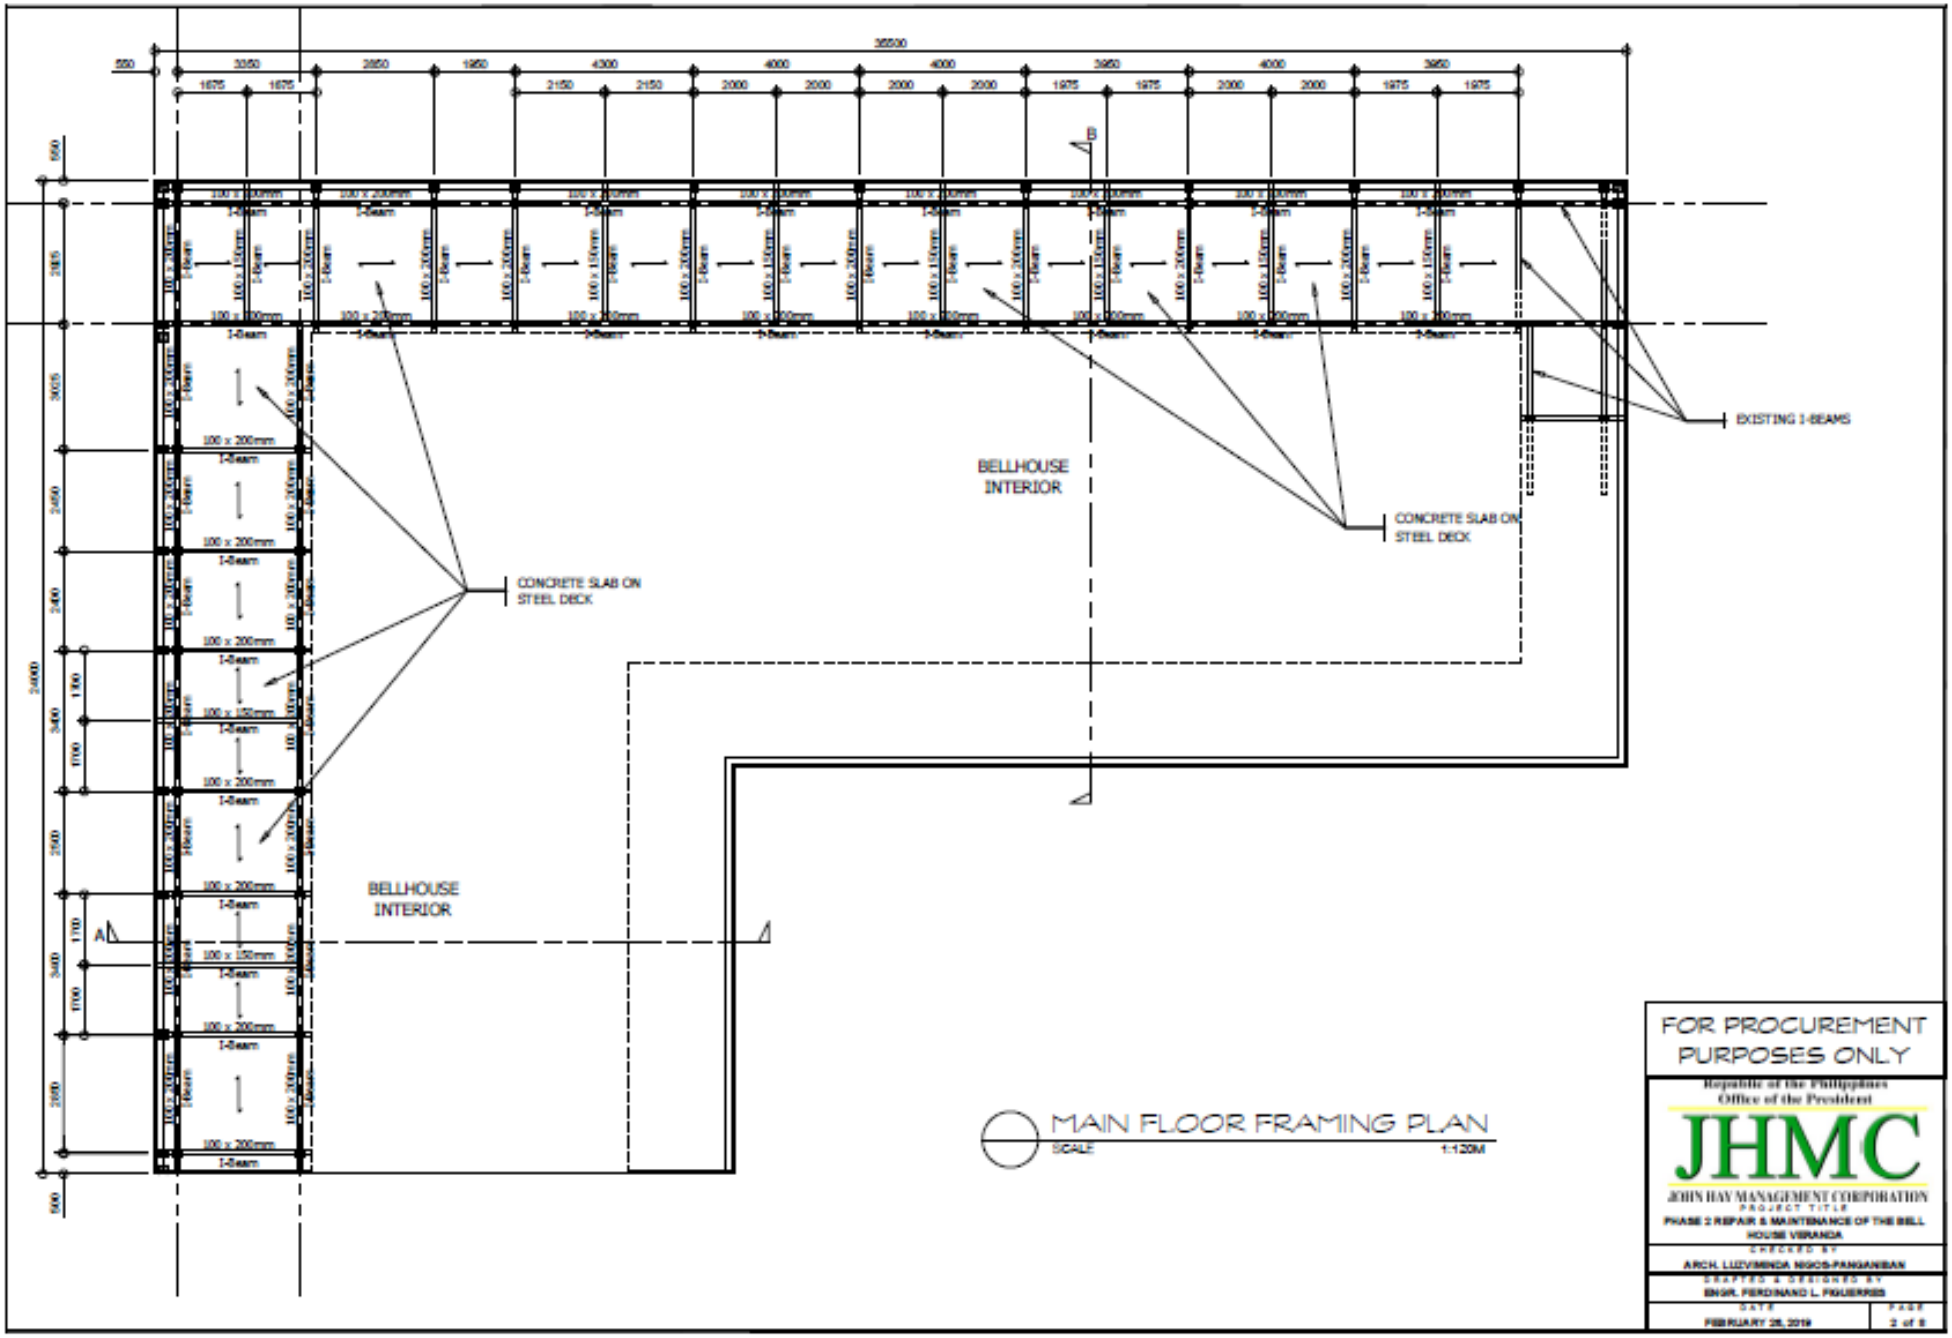
BELLHOUSE INTERIOR
BELLHOUSE INTERIOR
CONCRETE SLAB ON STEEL DECK
CONCRETE SLAB ON STEEL DECK
EXISTING I-BEAMS
MAIN FLOOR FRAMING PLAN
SCALE 1:120M
FOR PROCUREMENT PURPOSES ONLY
Republic of the Philippines
Office of the President
JHMC
JOHN HAY MANAGEMENT CORPORATION
PROJECT TITLE
PHASE 2 REPAIR & MAINTENANCE OF THE BELL HOUSE VERANDA
CHECKED BY
ARCH. LUZVIMINDA NIGOS-PANGANIBAN
DRAFTED & DESIGNED BY
ENGR. FERDINAND L. FIGUERRES
DATE
FEBRUARY 28, 2019
PAGE
2 of 8

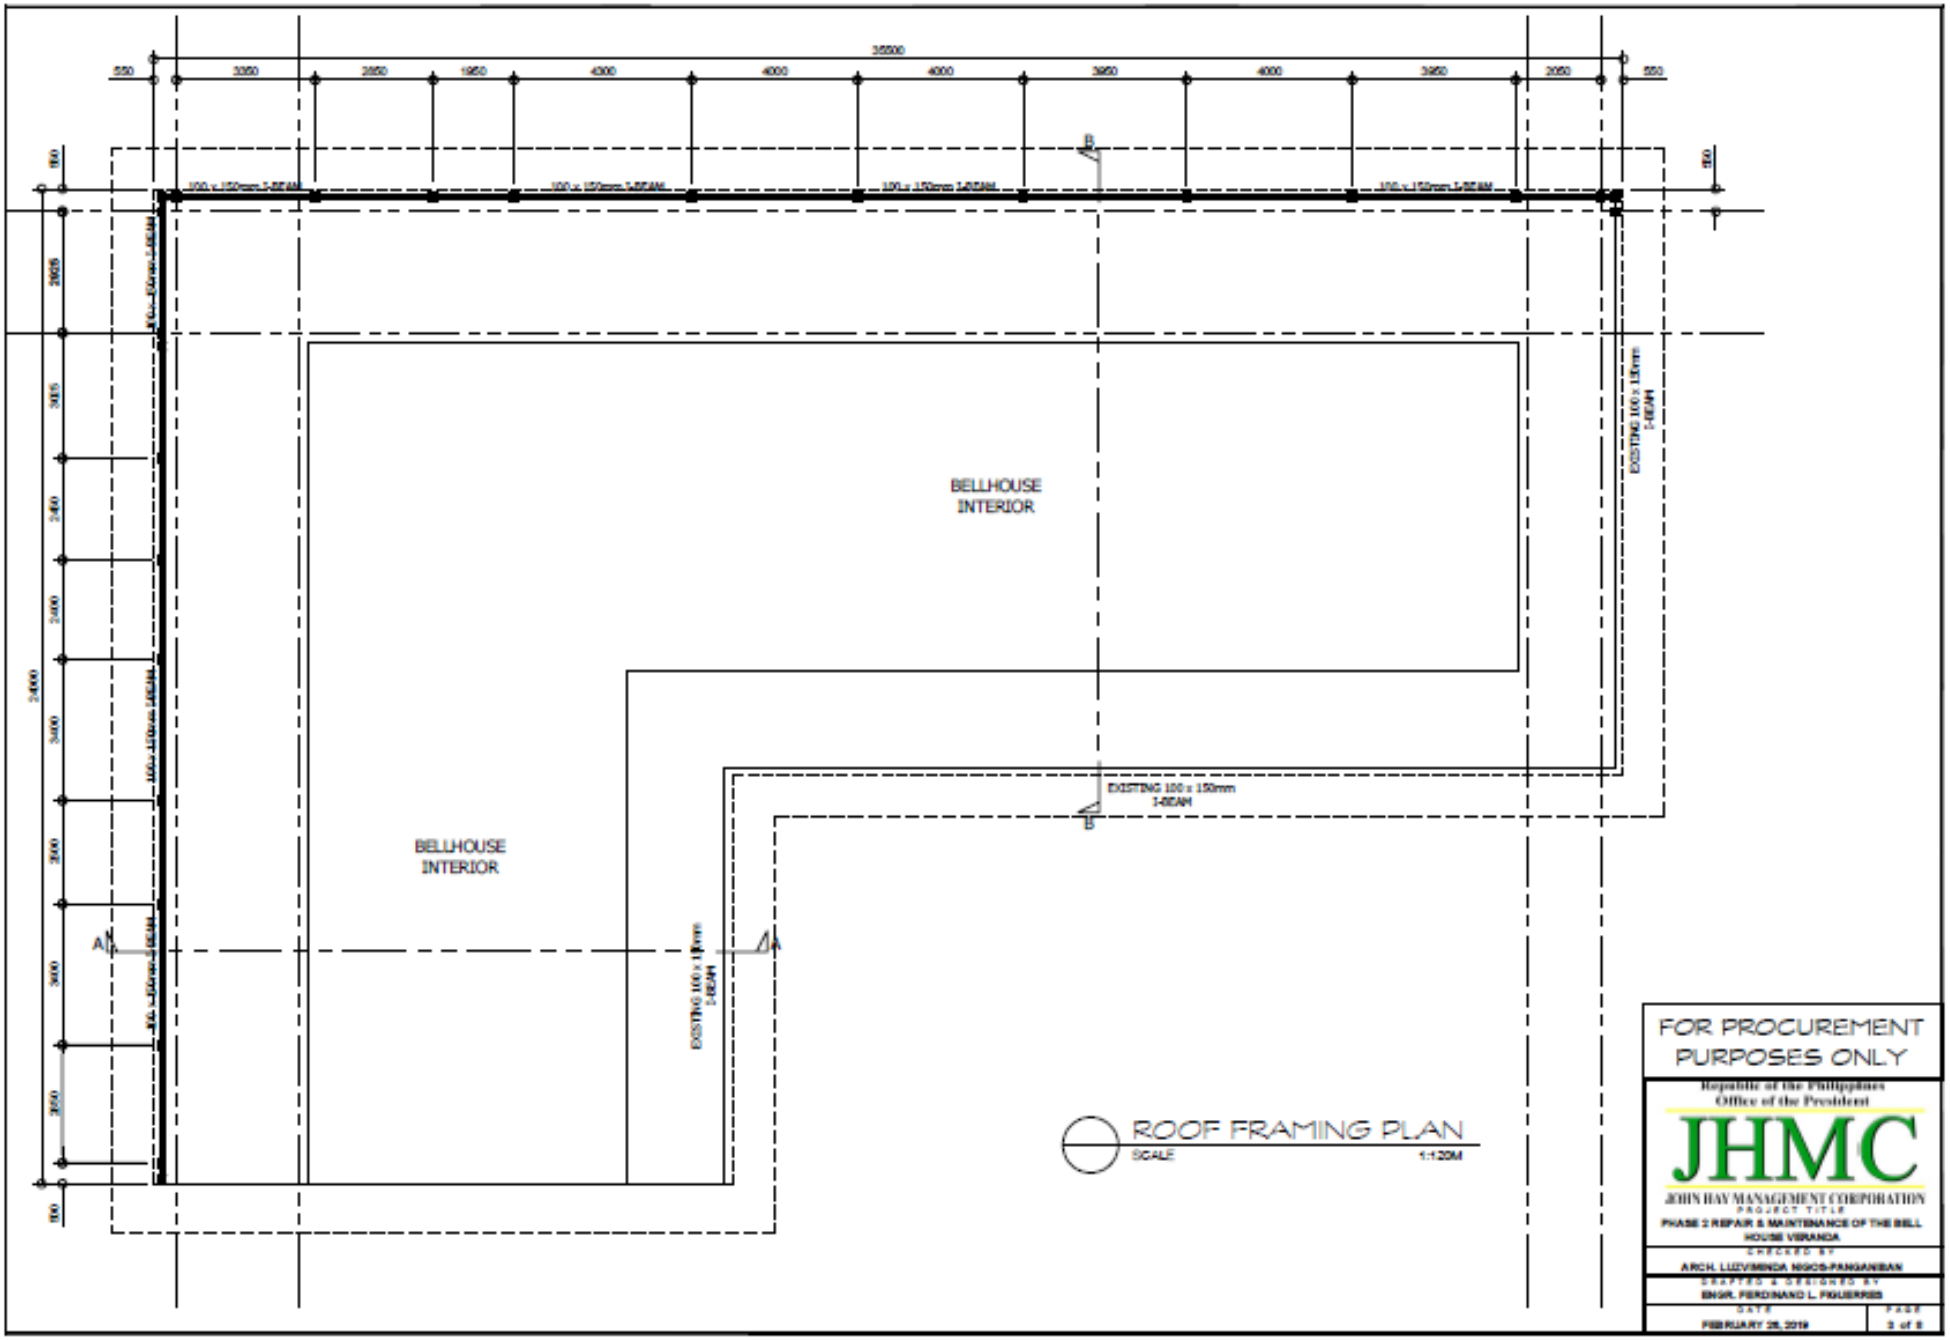
35500
550
3050
2850
1950
4000
4000
4000
3950
4000
3950
2050
550
150
100 x 150mm I-BEAM
100 x 150mm I-BEAM
100 x 150mm I-BEAM
100 x 150mm I-BEAM
100 x 150mm I-BEAM
100 x 150mm I-BEAM
100 x 150mm I-BEAM
EXISTING 100 x 150mm I-BEAM
EXISTING 100 x 150mm I-BEAM
EXISTING 100 x 150mm I-BEAM
EXISTING 100 x 150mm I-BEAM
BELLHOUSE INTERIOR
BELLHOUSE INTERIOR
A
A
B
B
2925
3025
2450
2400
3400
2900
3400
2950
150
24000
ROOF FRAMING PLAN
SCALE 1:120M
FOR PROCUREMENT PURPOSES ONLY
Republic of the Philippines
Office of the President
JHMC
JOHN HAY MANAGEMENT CORPORATION
PROJECT TITLE
PHASE 2 REPAIR & MAINTENANCE OF THE BELL HOUSE VERANDA
CHECKED BY
ARCH. LUZVIMINDA NIGOS-PANGANIBAN
DRAFTED & DESIGNED BY
ENGR. FERDINAND L. FIGUERRES
DATE
FEBRUARY 28, 2019
PAGE
3 of 8

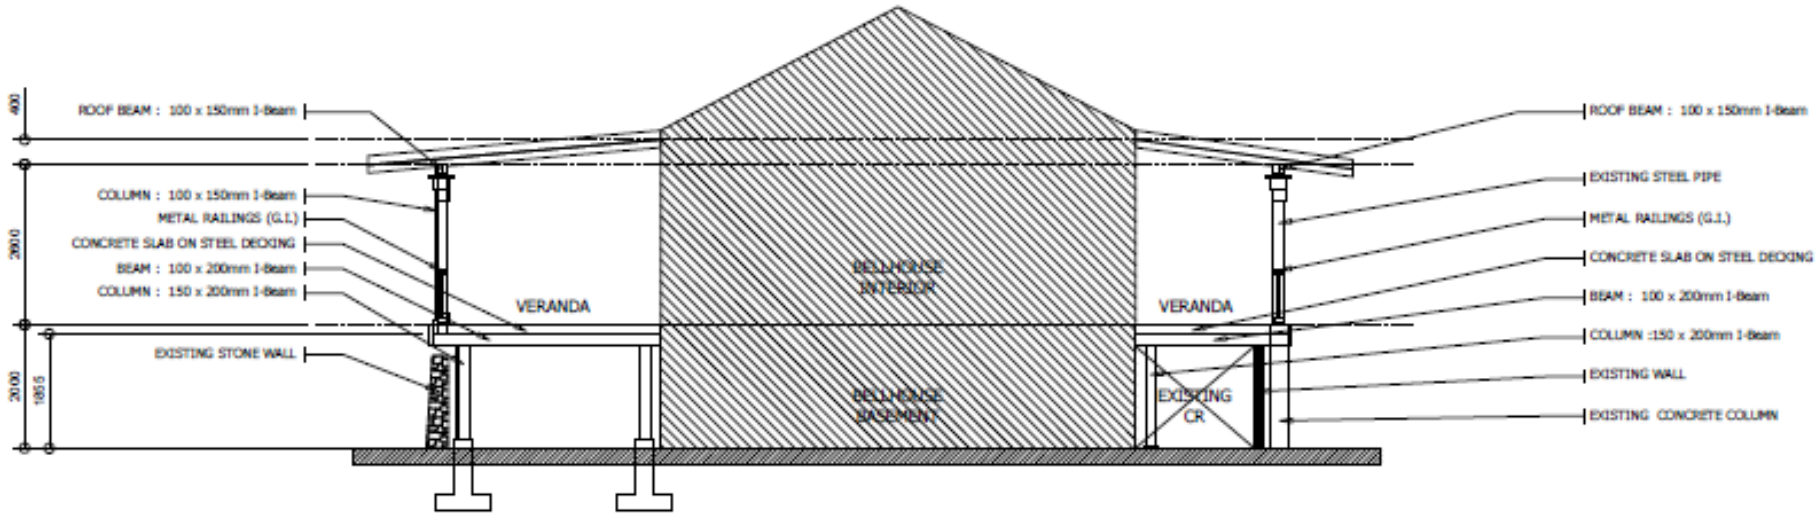

SECTION A - A
SCALE 1:100M

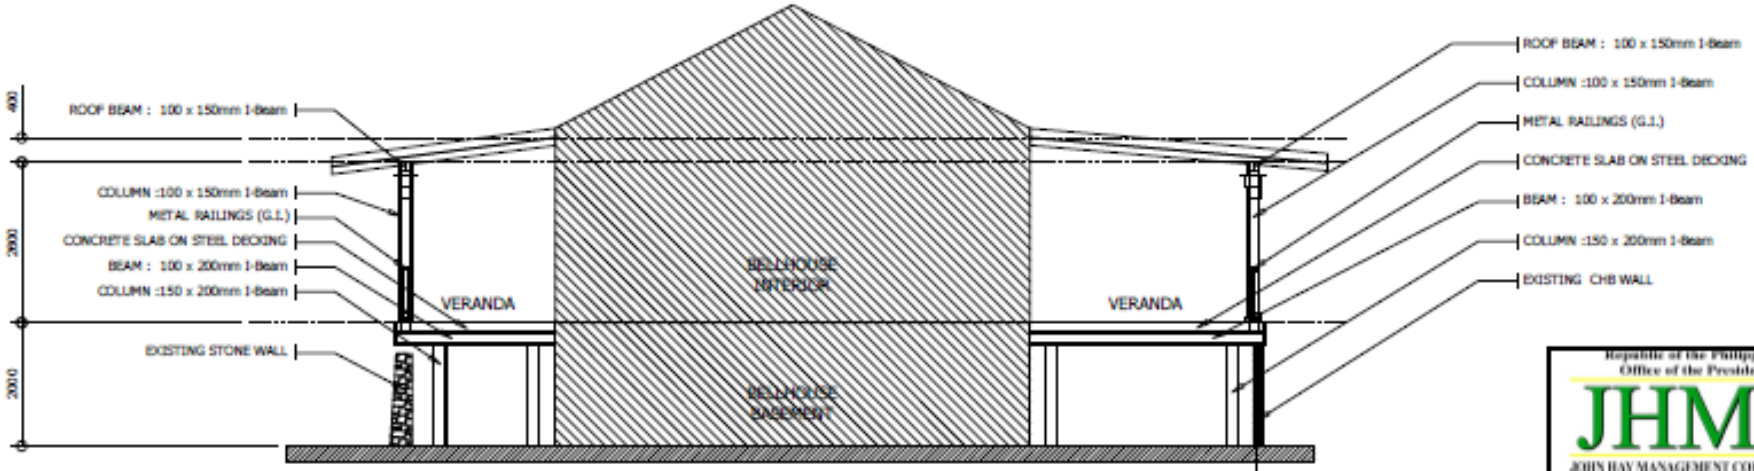

SECTION B - B
SCALE 1:100M

FOR PROCUREMENT PURPOSES ONLY

Republic of the Philippines
Office of the President

JHMC

JOHN HAY MANAGEMENT CORPORATION

PROJECT TITLE
PHASE 2 REPAIR & MAINTENANCE OF THE BELL HOUSE VERANDA

CHECKED BY
ARCH. LUZVIMINDA NIGOS-PANGANIBAN

DRAFTED & DESIGNED BY
ENGR. FERDINAND L. FIGUERRES

DATE
FEBRUARY 28, 2019

PAGE
4 of 8

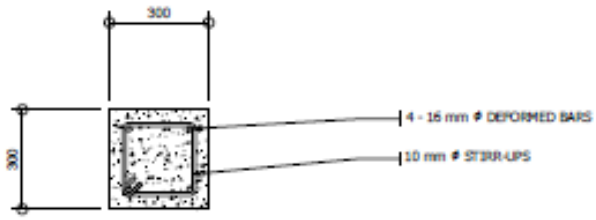

PEDESTAL DETAIL
SCALE 1:15M

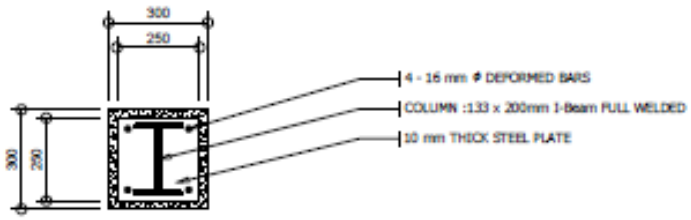

PLATE CONNECTION DETAIL
SCALE 1:15M

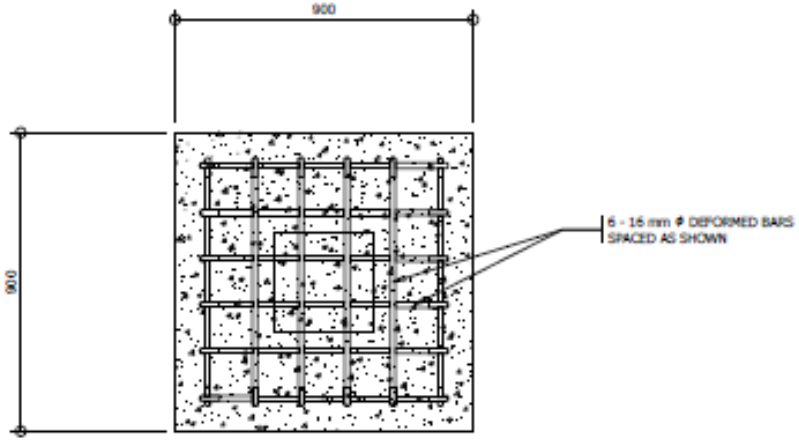

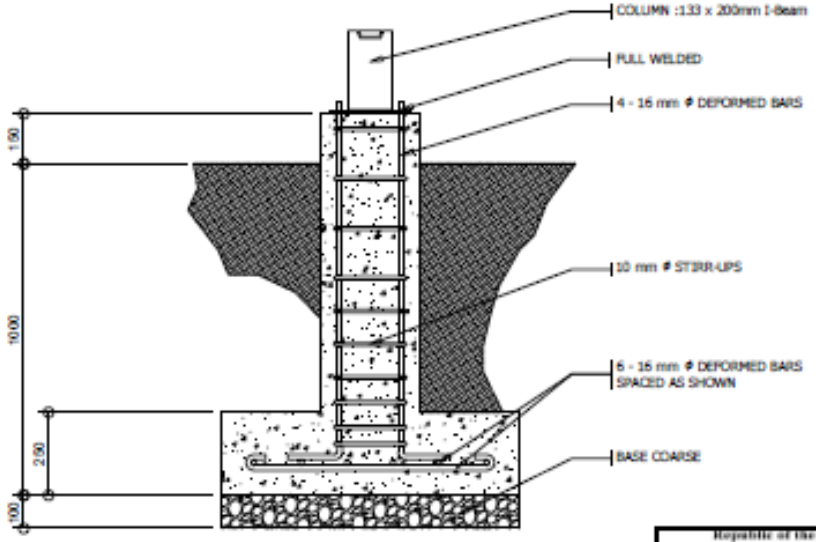

FOOTING DETAILS
SCALE 1:15M

FOR PROCUREMENT PURPOSES ONLY

Republic of the Philippines
Office of the President

JHMC

JOHN HAY MANAGEMENT CORPORATION

PROJECT TITLE
PHASE 2 REPAIR & MAINTENANCE OF THE BELL HOUSE VERANDA

CHECKED BY
ARCH. LUZVIMINDA NIGOS-PANGANIBAN

DRAFTED & DESIGNED BY
ENGR. FERDINAND L. FIGUERRES

DATE
FEBRUARY 28, 2019

PAGE
5 of 8

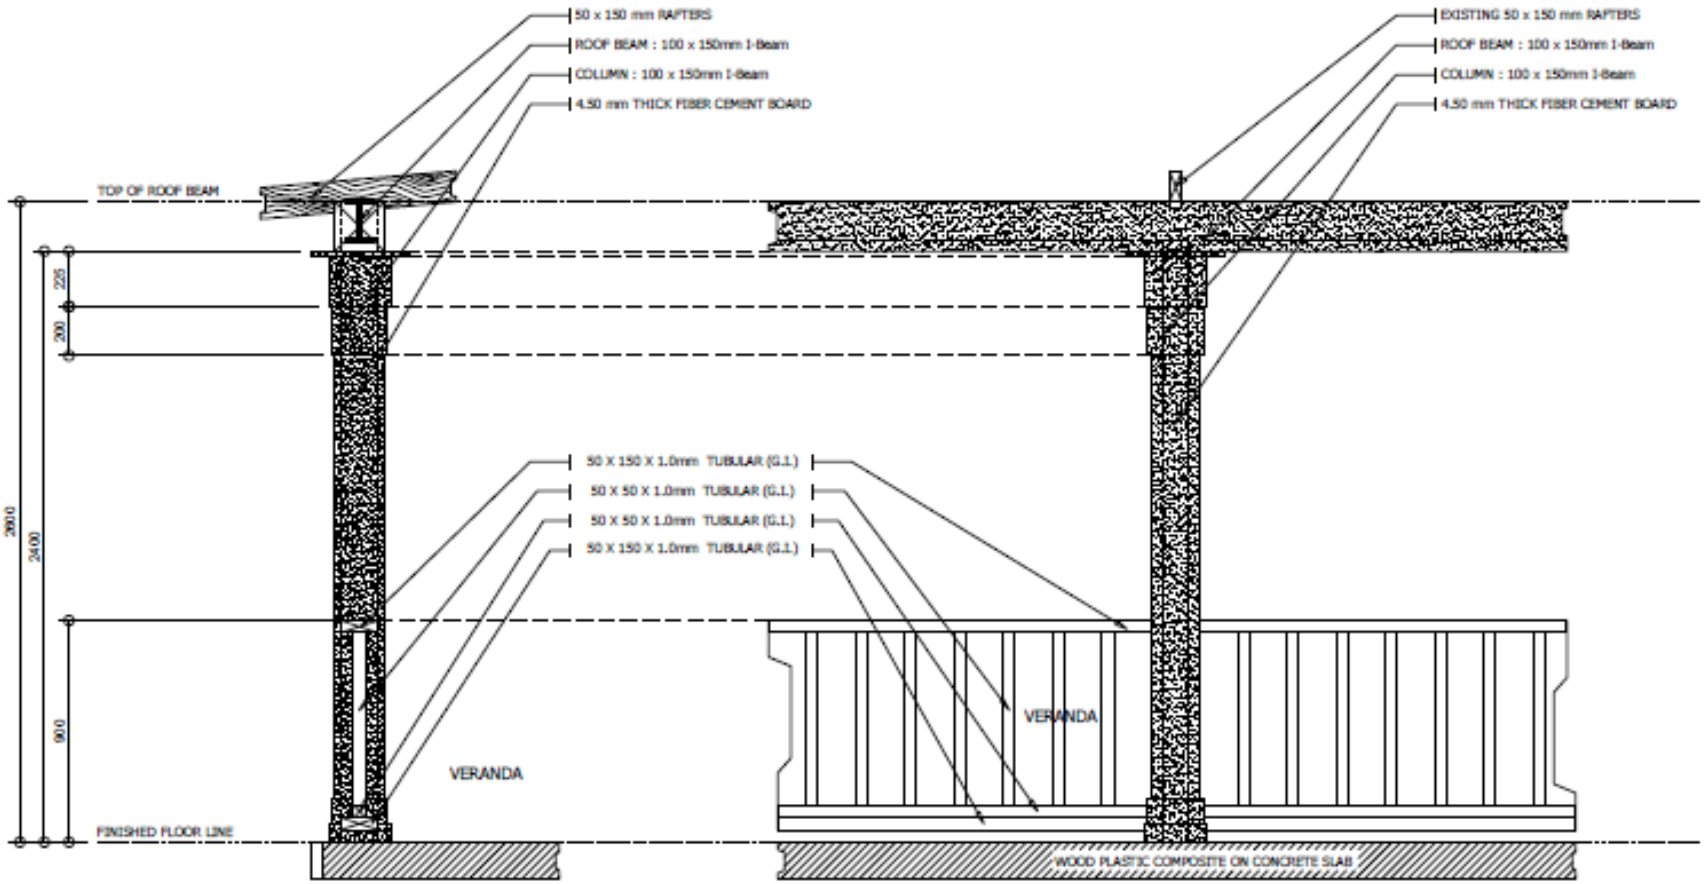

RAILING-COLUMN DETAIL
SCALE 1:20M

FOR PROCUREMENT PURPOSES ONLY

Republic of the Philippines
Office of the President

JHMC
JOHN HAY MANAGEMENT CORPORATION

PROJECT TITLE
PHASE 2 REPAIR & MAINTENANCE OF THE BELL HOUSE VERANDA

CHECKED BY
ARCH. LUZVIMINDA NIGOS-PANGANIBAN

DRAFTED & DESIGNED BY
ENGR. FERDINAND L. FIGUERRES

DATE
FEBRUARY 28, 2019

PAGE
8 of 8

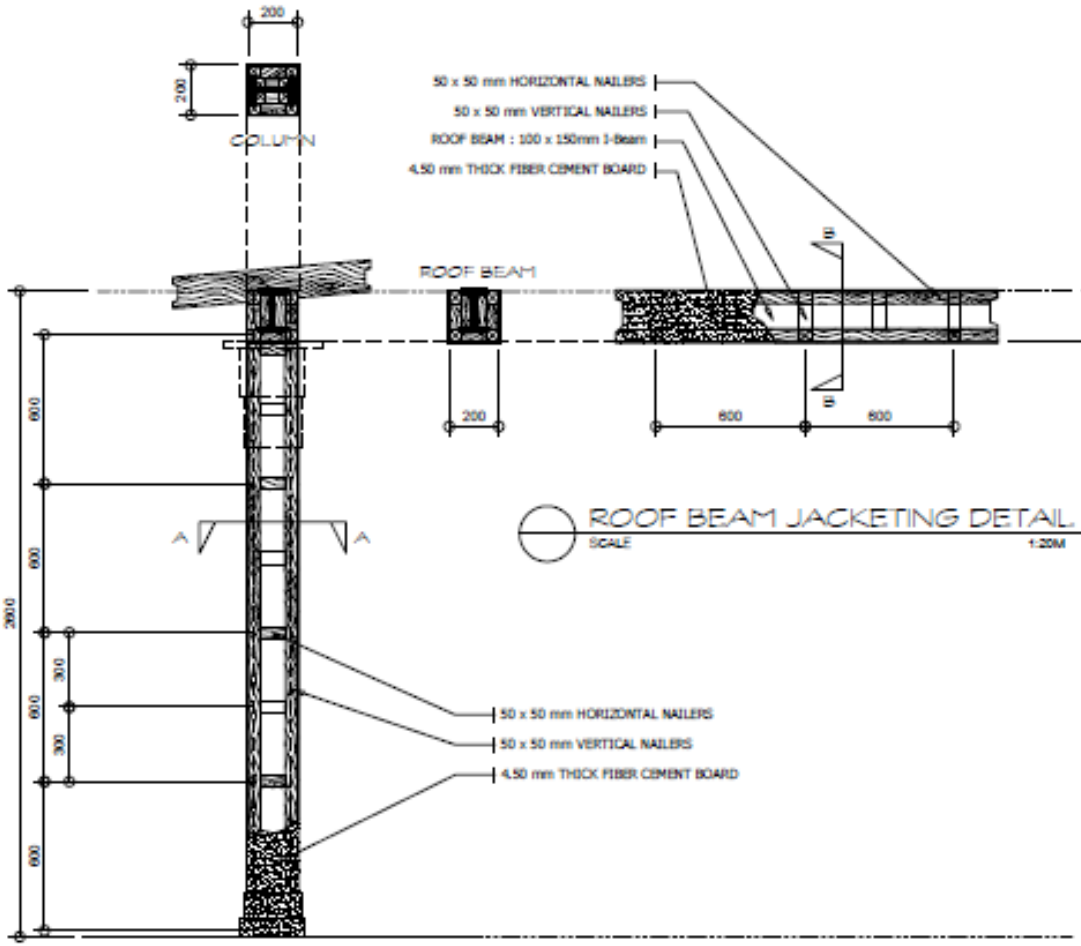

COLUMN JACKETING DETAIL
SCALE 1:20M

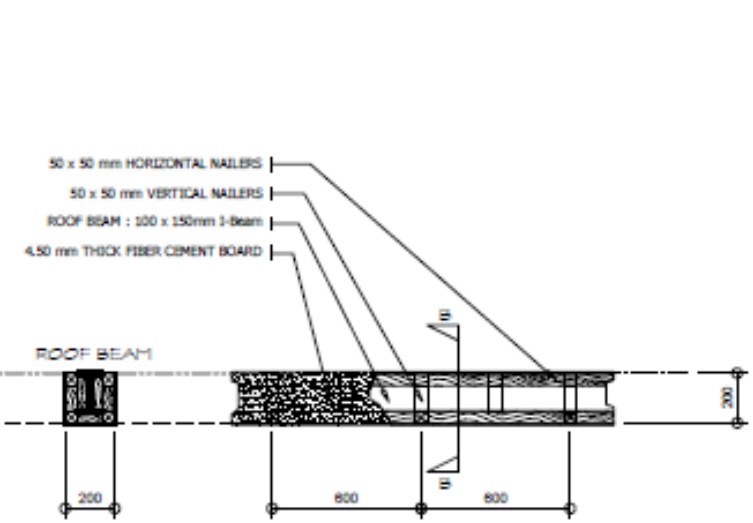

ROOF BEAM JACKETING DETAIL
SCALE 1:20M

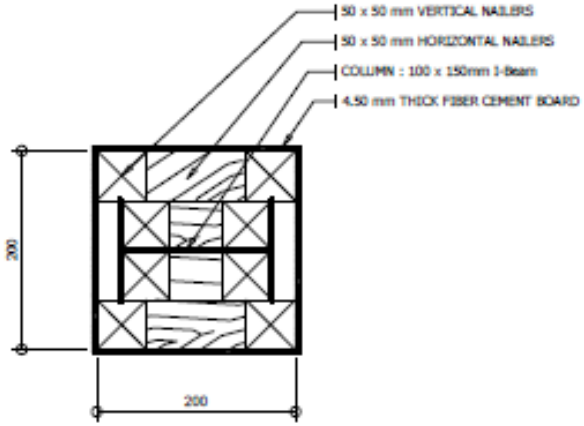

SECTION A-A
SCALE 1:5M

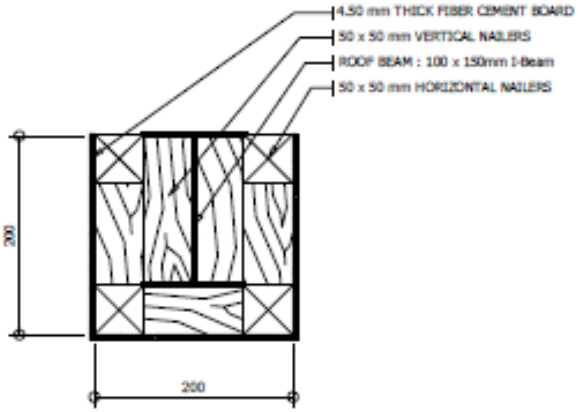

SECTION B-B
SCALE 1:5M

FOR PROCUREMENT PURPOSES ONLY

JACKETING DETAILS
SCALE AS SHOWN

Republic of the Philippines
Office of the President

JHMC
JOHN HAY MANAGEMENT CORPORATION

PROJECT TITLE
PHASE 2 REPAIR & MAINTENANCE OF THE BELL HOUSE VERANDA

CHECKED BY
ARCH. LUZVIMINDA NIGOS-PANGANIBAN

DRAFTED & DESIGNED BY
ENGR. FERDINAND L. FIGUERRES

DATE
FEBRUARY 28, 2019

PAGE
7 of 8

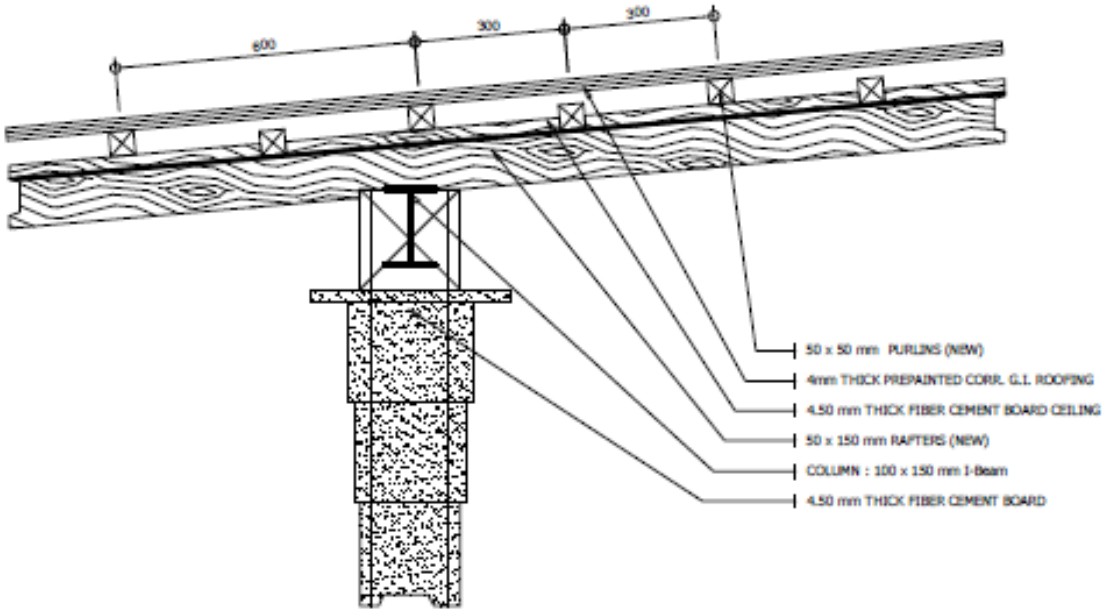

PROPOSED ROOFING-CEILING SYSTEM DETAIL
SCALE 1:10M

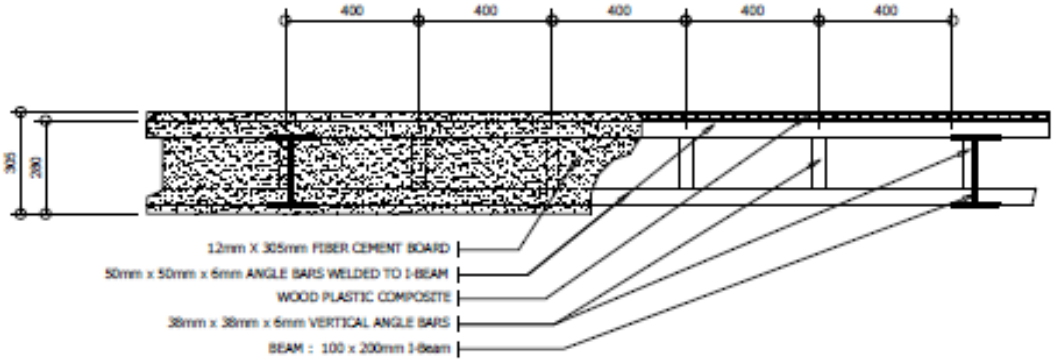

EDGE OF VERANDA DETAIL (ELEVATION)
SCALE 1:15M

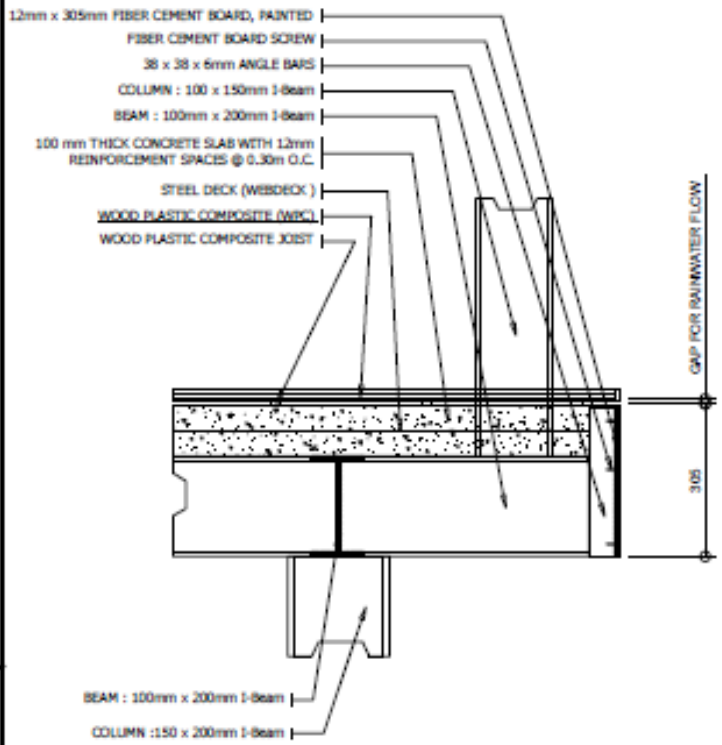

EDGE OF VERANDA DETAIL (CROSS SECTION)
SCALE 1:10M

FOR PROCUREMENT PURPOSES ONLY

Republic of the Philippines
Office of the President

JHMC

JOHN HAY MANAGEMENT CORPORATION

PROJECT TITLE
PHASE 2 REPAIR & MAINTENANCE OF THE BELL HOUSE VERANDA

CHECKED BY
ARCH. LUZVIMINDA NIGOS-PANGANIBAN

DRAFTED & DESIGNED BY
ENGR. FERDINAND L. FIGUERRES

DATE
FEBRUARY 28, 2019

PAGE
8 of 8